PARKER FORD TURN
RESTRICTION SIGNAGE PLAN

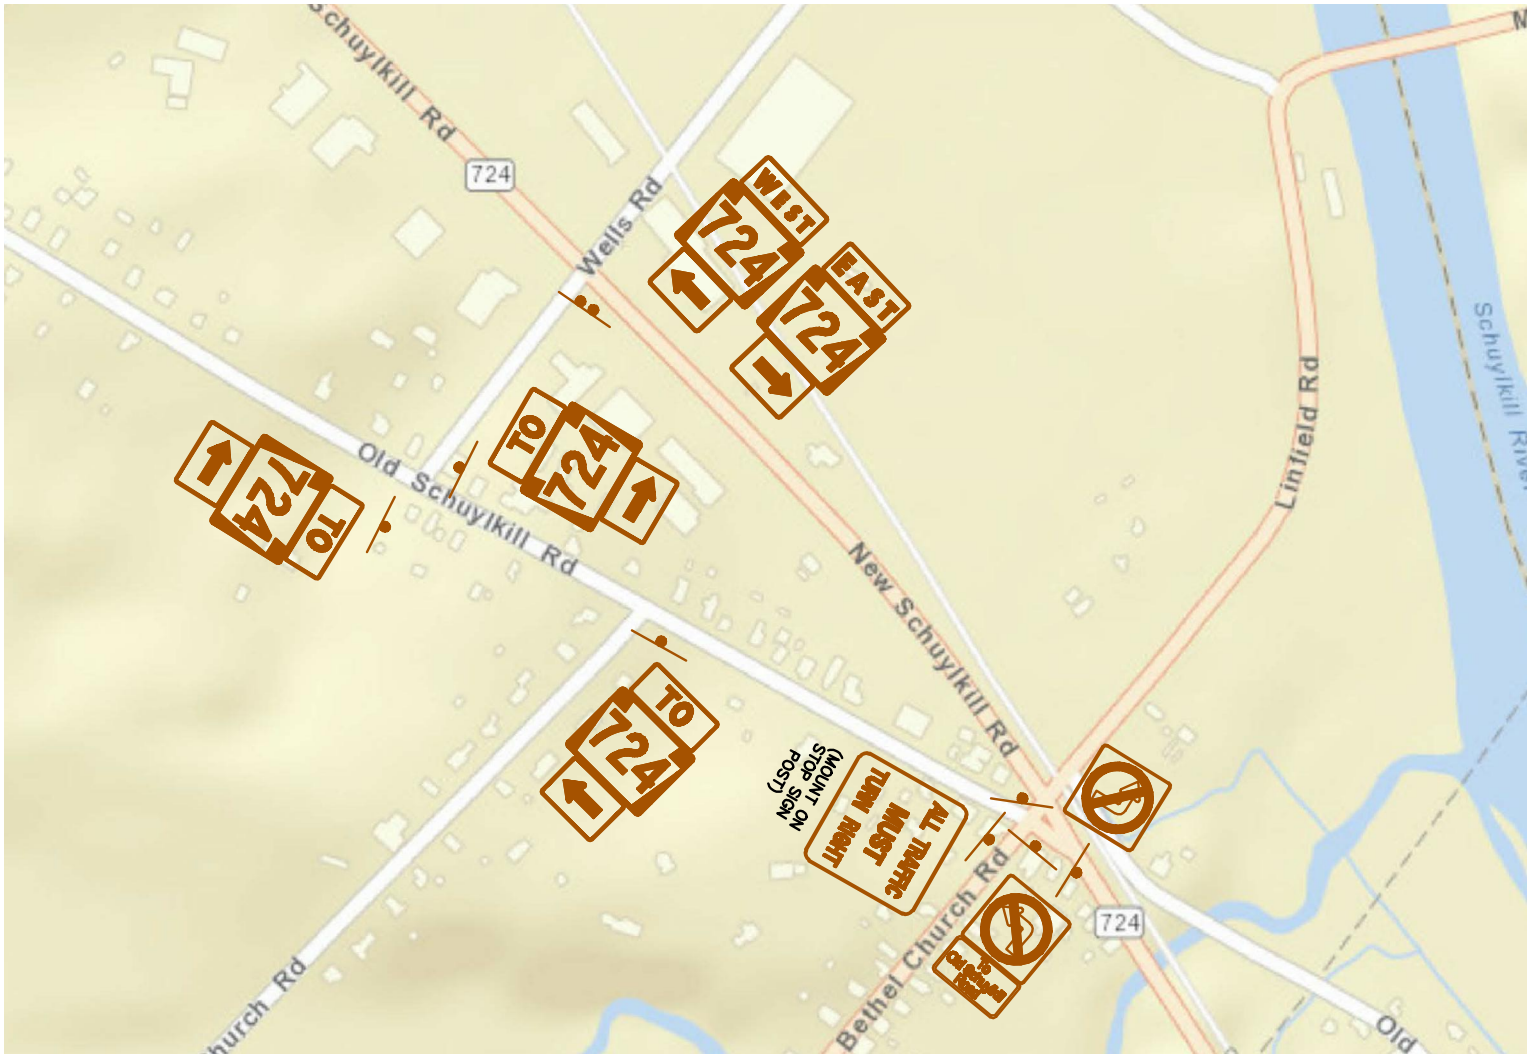

SIGN LEGEND

TO	724	←	WEST	EAST			ALL TRAFFIC MUST TURN RIGHT
M4-5 24"x12" (3)	M1-5 30"x24" (5)	M6-1 21"x15" (5)	M3-4 24"x12" (1)	M3-2 24"x12" (1)	R3-2 24"x24" (3)	CUSTOM SIGN (2)	R3-7-1R 30"x30" (1)

* McMAHON TO ASSIST TOWNSHIP WITH SIGN PLACEMENT IF NECESSARY